

BROCHURE

Built to Last. Built with Pride. Built for Kiwis.



PORTA MAN



PORTAMAN

Premium Cabin LAS-1

5.7m(L)*3.0m(W) *3m-2.8m(H) | Approx 17.1m²

Promotion Price: \$4,999+GST

Regular Price: \$6,499+GST



info@portaman.co.nz



021 235 6089



www.portaman.co.nz




5C Hailes Road, Whenuapai, Auckland 0814



Customisation

We can offer the customisation service to fulfill your various needs.

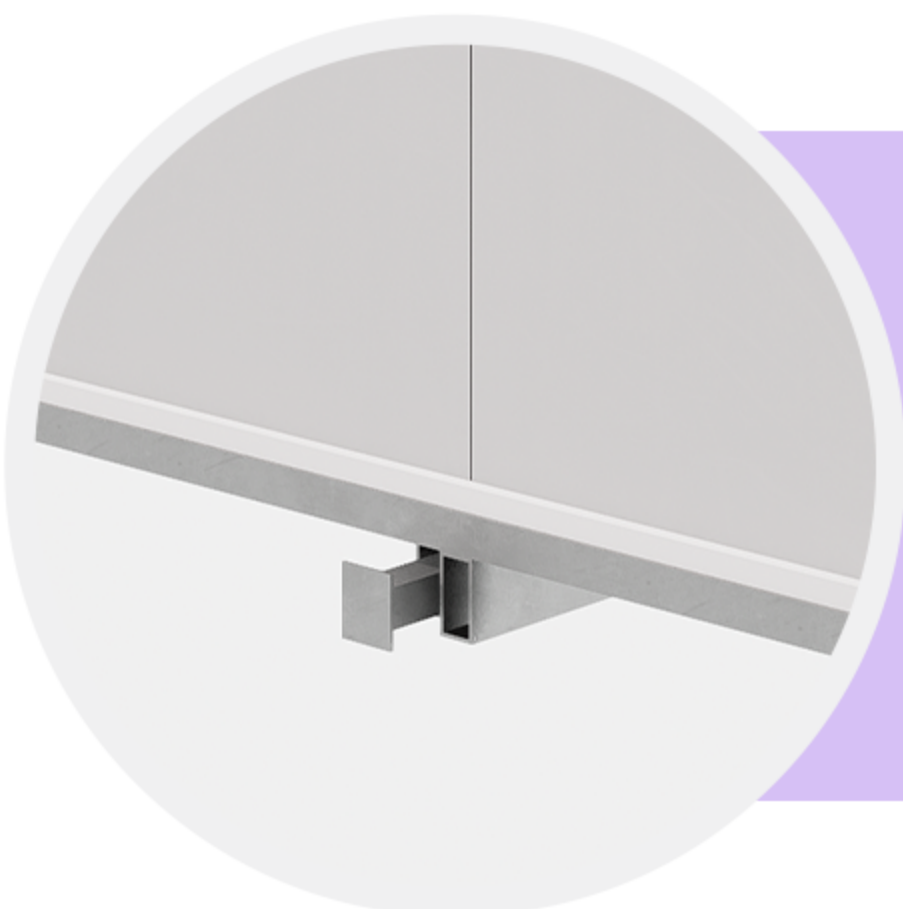

Lifting Hooks

4*Steel lifting hooks make it easy to move to any locations you like.



Windows

3*Aluminum alloy windows, sliding multi-way.



Floor

The commercial grade Vinyl Flooring provides a reliable floor solution.

PORTAMAN

Premium Cabin LAS-1

5.7m(L)*3.0m(W) *3m-2.8m(H) | Approx 17.1m²

Product Overview

One of our most popular portable cabins, with a classic size suitable for a variety of spaces, including site and commercial offices, classrooms, storage, locker rooms, lunch rooms, admin spaces and more.

Specifications

*Dimensions: 5.7m(L)*3.0m(W) *3.0m-2.8m(H)

*Footprint: 17.1m²

*Height: 3.0m at the front and 2.8m at the back

*Panel: High quality Polystyrene Sandwich Panel fully insulated(EPS)


*Floor: Commercial-grade Vinyl Flooring

*Base: Fully welded and galvanized box section steel frame


*Lifting Hook: 4*lifting hooks incl.

*Window: 3*Aluminum alloy windows, sliding multi-way




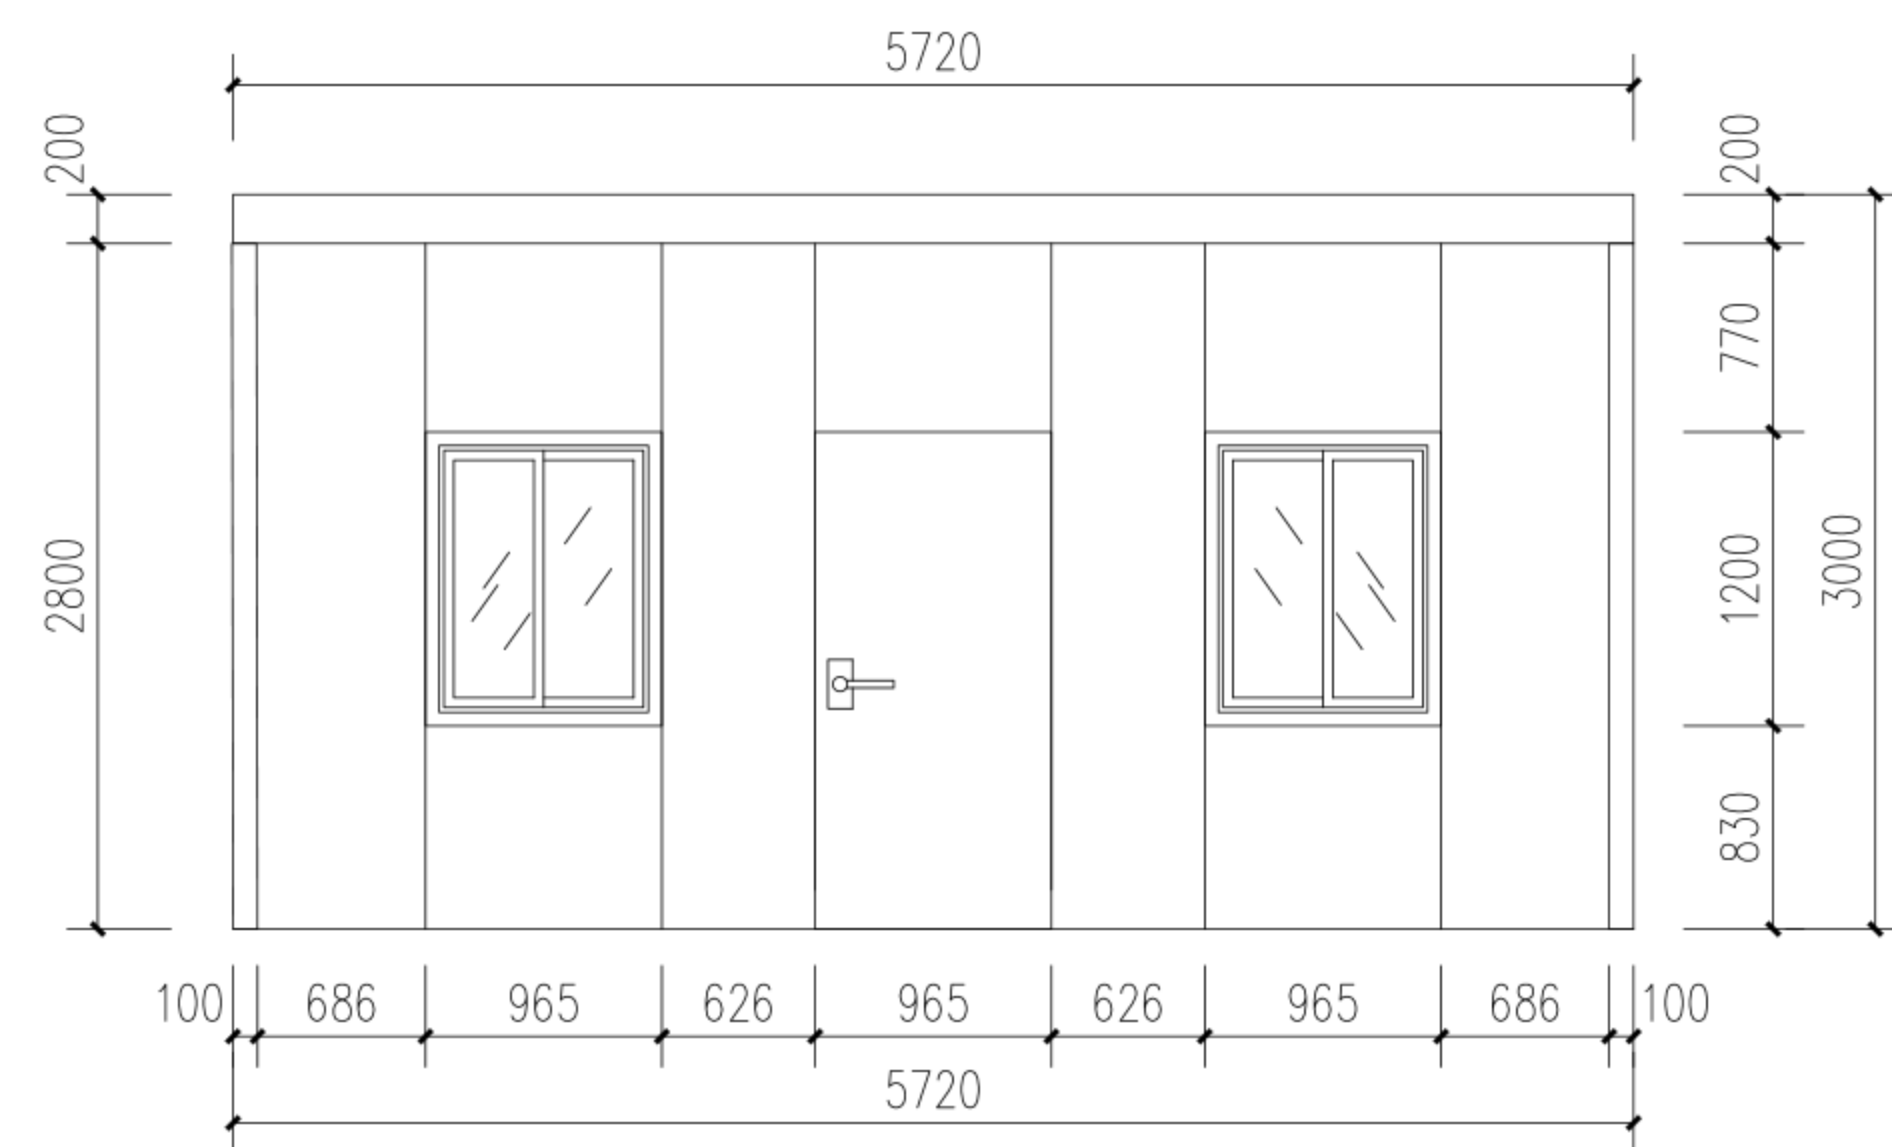


1 Front Elevation
Scale: Approximate

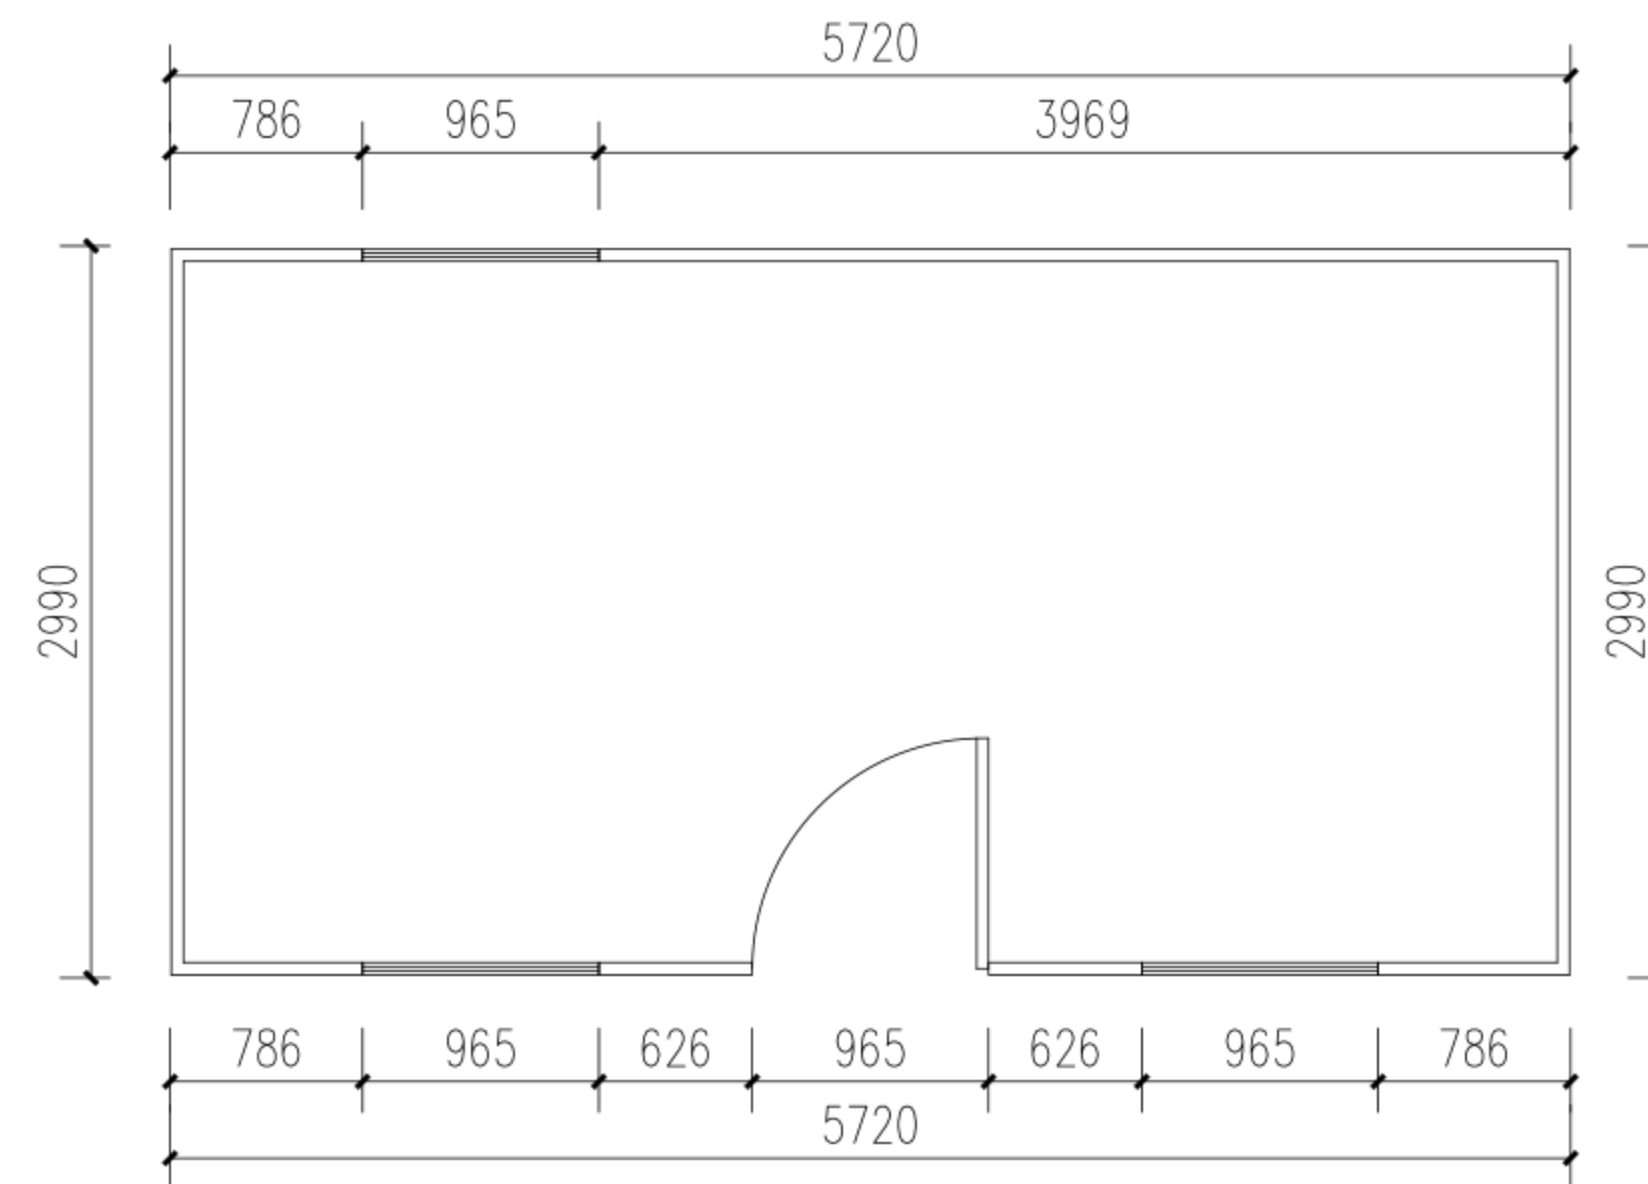


2 Section
Scale: Approximate

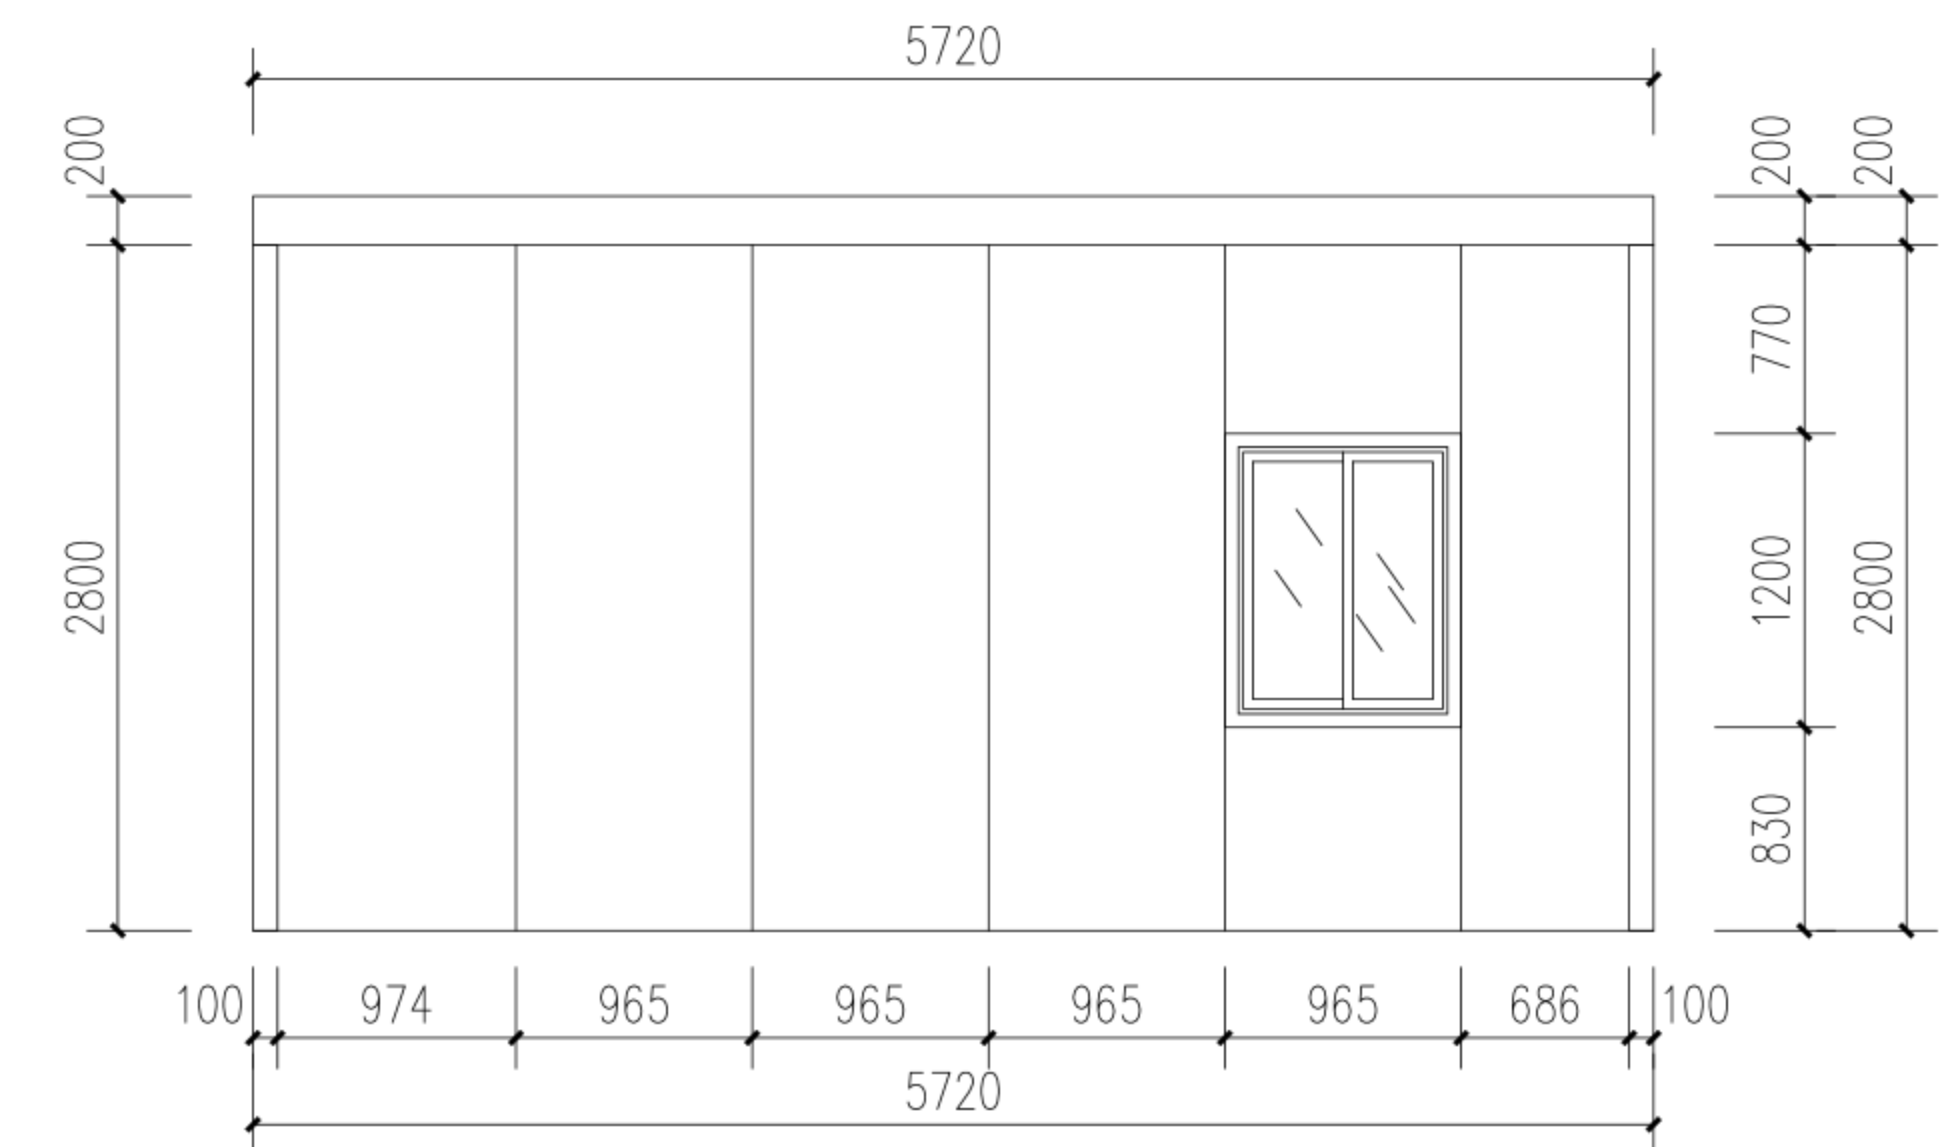


3 Rear Elevation
Scale: Approximate

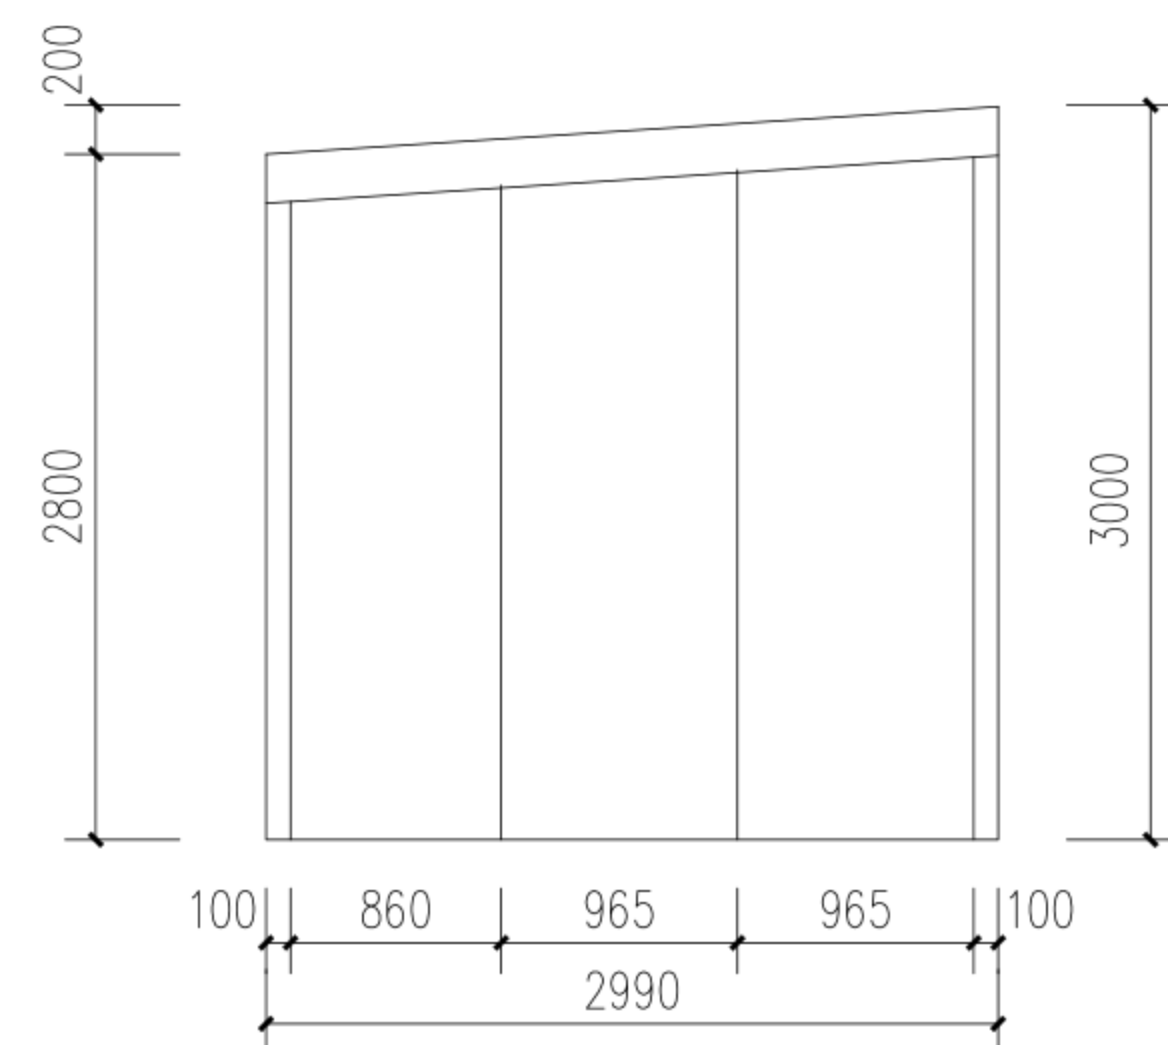

4 Left Elevation
Scale: Approximate

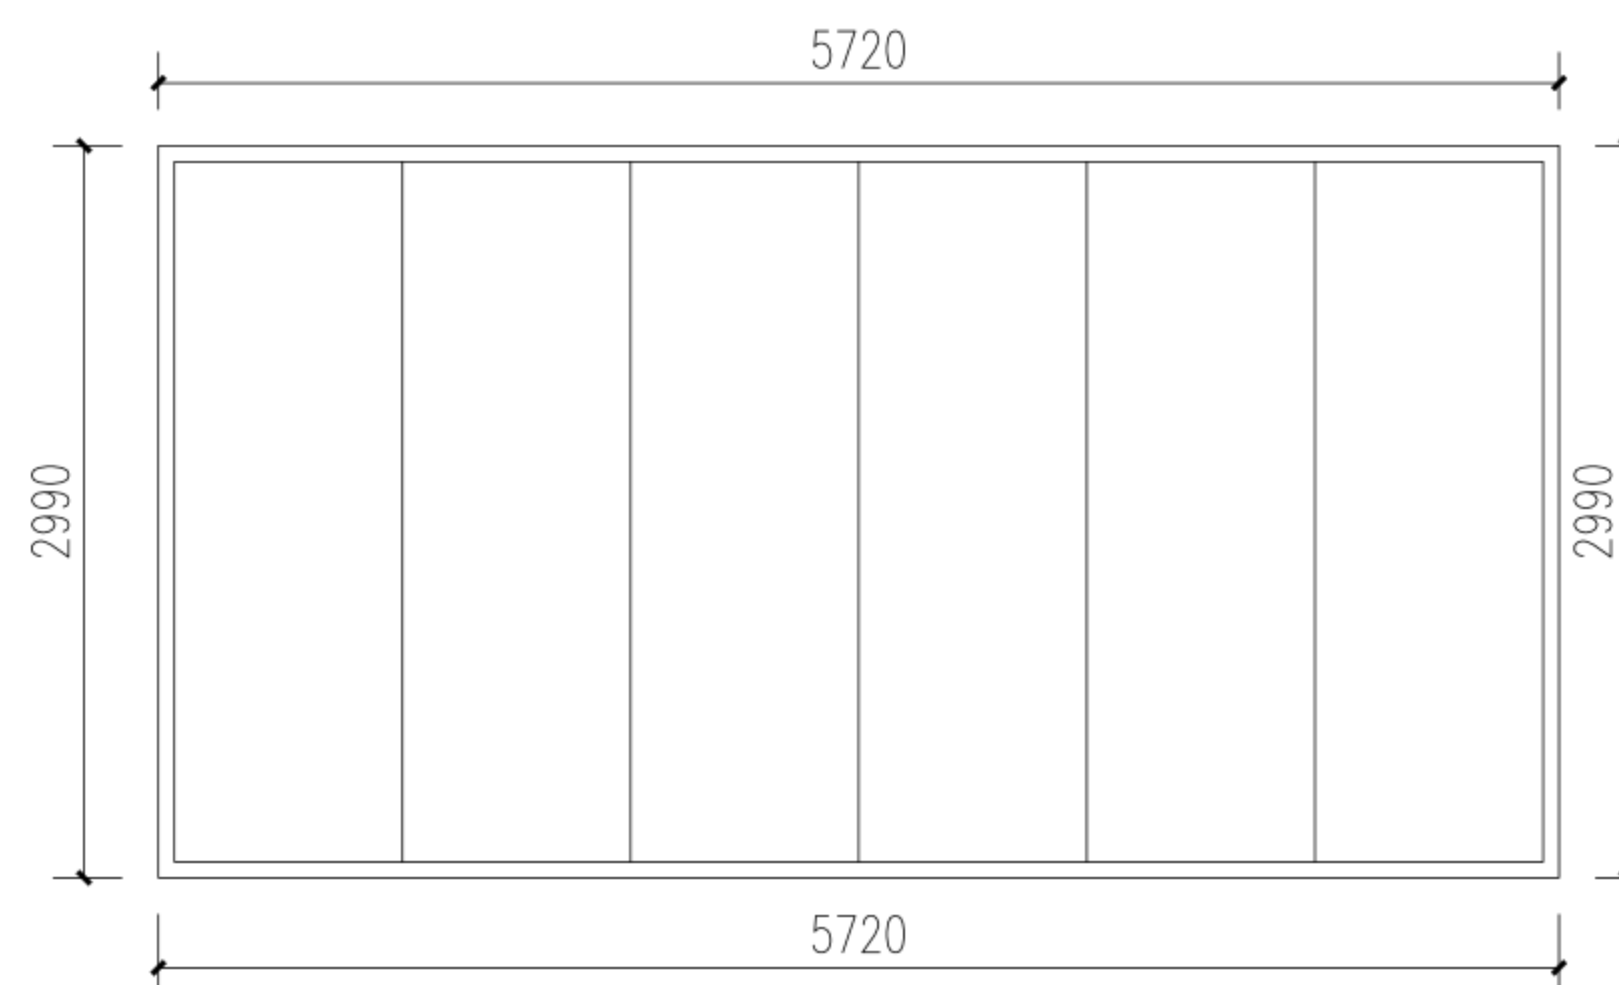

5 Top View
Scale: Approximate

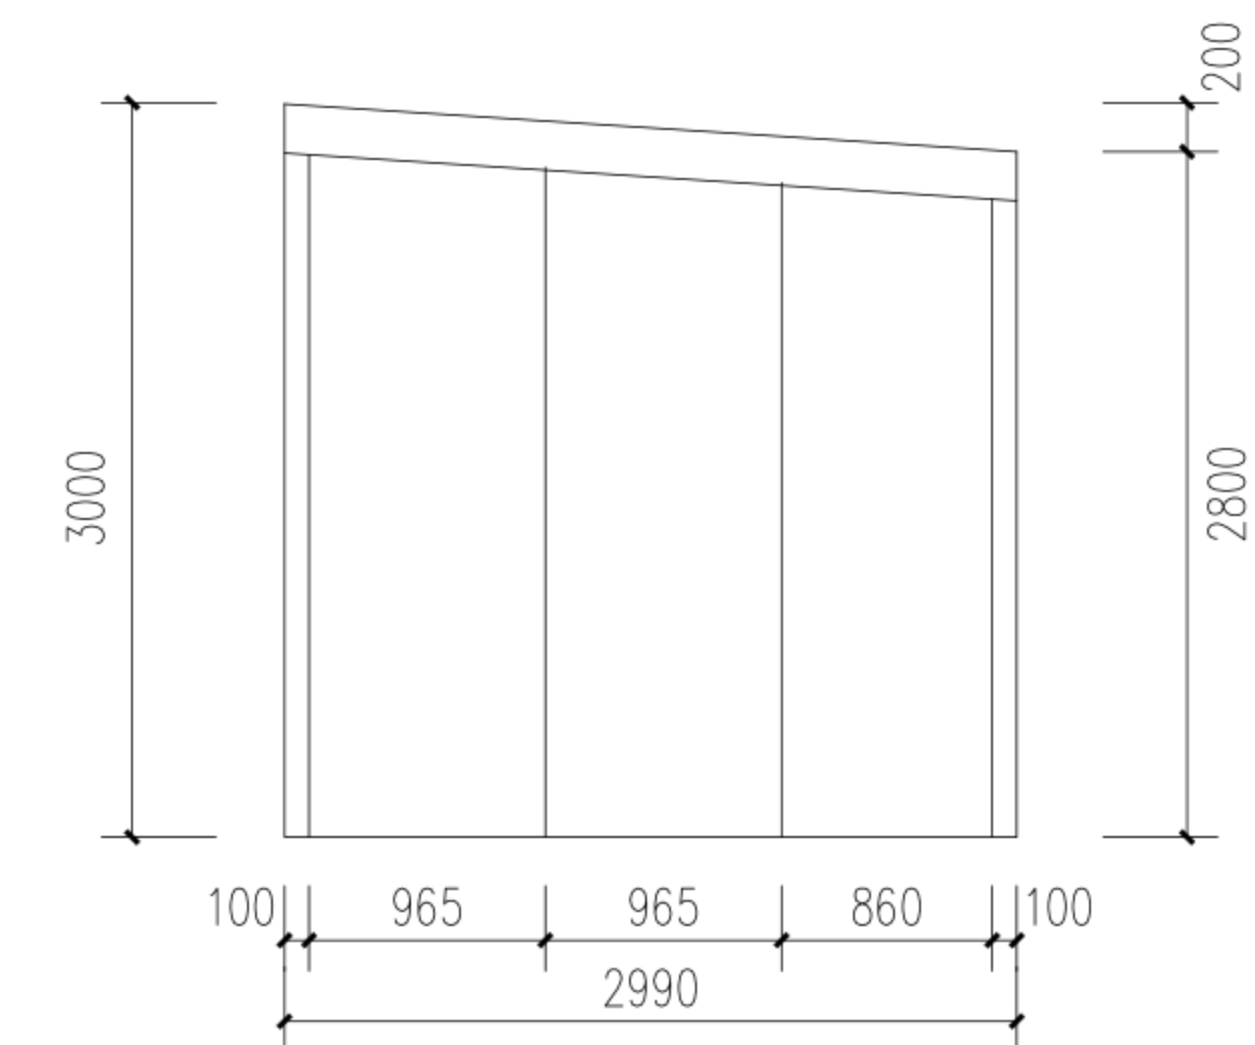

6 Right Elevation
Scale: Approximate





PORTA MAN

PORTAMAN

Premium Cabin LAS-1

5.7m(L)*3.0m(W) *3m-2.8m(H) | Approx 17.1m²

Promotion Price: \$4,999+GST

Regular Price: \$6,499+GST

Customised Service and other upgrade options with additional cost are available , please contact us for further details.



Contact Us!

✉ info@portaman.co.nz

☎ 021 235 6089

🌐 www.portaman.co.nz

📍 5C Hailes Road,
Whenuapai, Auckland 0814